● ● = FOAM SPRAY & CARBON DIOXIDE FIRE EXTINGUISHERS


= SMOKE DETECTORS OF FIRE ALARM

H.D = HEAT DETECTOR OF FIRE ALARM

= EMERGENCY EXIT SIGN LIGHT

= BREAK GLASS PANEL

Ⓐ – ROUND TABLE, LAMINATED TOP, Ø 1300 mm (TWO).
Ⓑ – BACK BAR, Ⓒ SERVING COUNTER (DR. ② & ③)
Ⓓ – TABLE, LAMINATED TOP, 1600 X 750, (ONE).
Ⓔ – TABLE, LAMINATED TOP, 700 X 750 (THREE).
Ⓕ – TABLE, LAMINATED TOP, 1100 X 750 (SIX).
Ⓖ, Ⓗ STATION, 1800 X 600 X 2060 (DRAWING NO:- ④)
Ⓗ. COAT HANGING CUPBOARD, 1800 X 400 X 2060
Ⓘ. DINING CHAIR, 48
Ⓙ. WAITING (TUB) CHAIR 4
Ⓚ. COFFEE TABLE 1200 X 400 X 450
Ⓛ, Ⓜ & Ⓝ SCREENS, (SEE DRAWING NO: ⑪)

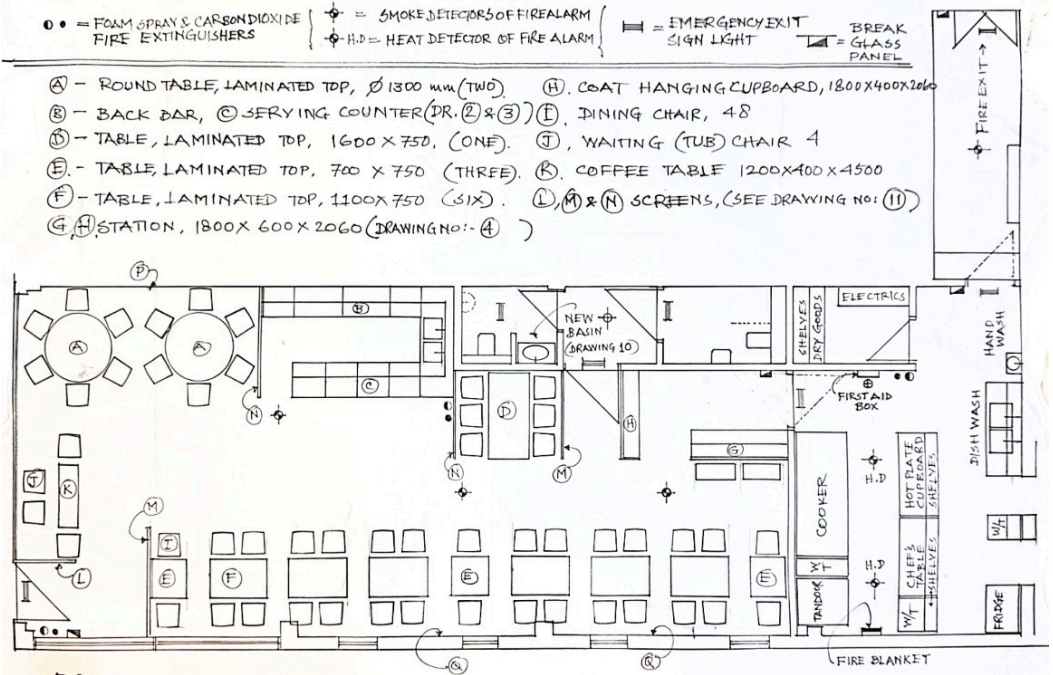

FOR:-
JUNCTION 9 RESTAURANT
at, 27 CHURCH STREET, KT22 8DN

(SCALE 1:50 @ A3.)

PROPOSED FLOOR LAYOUT PLAN

DRAWING ①