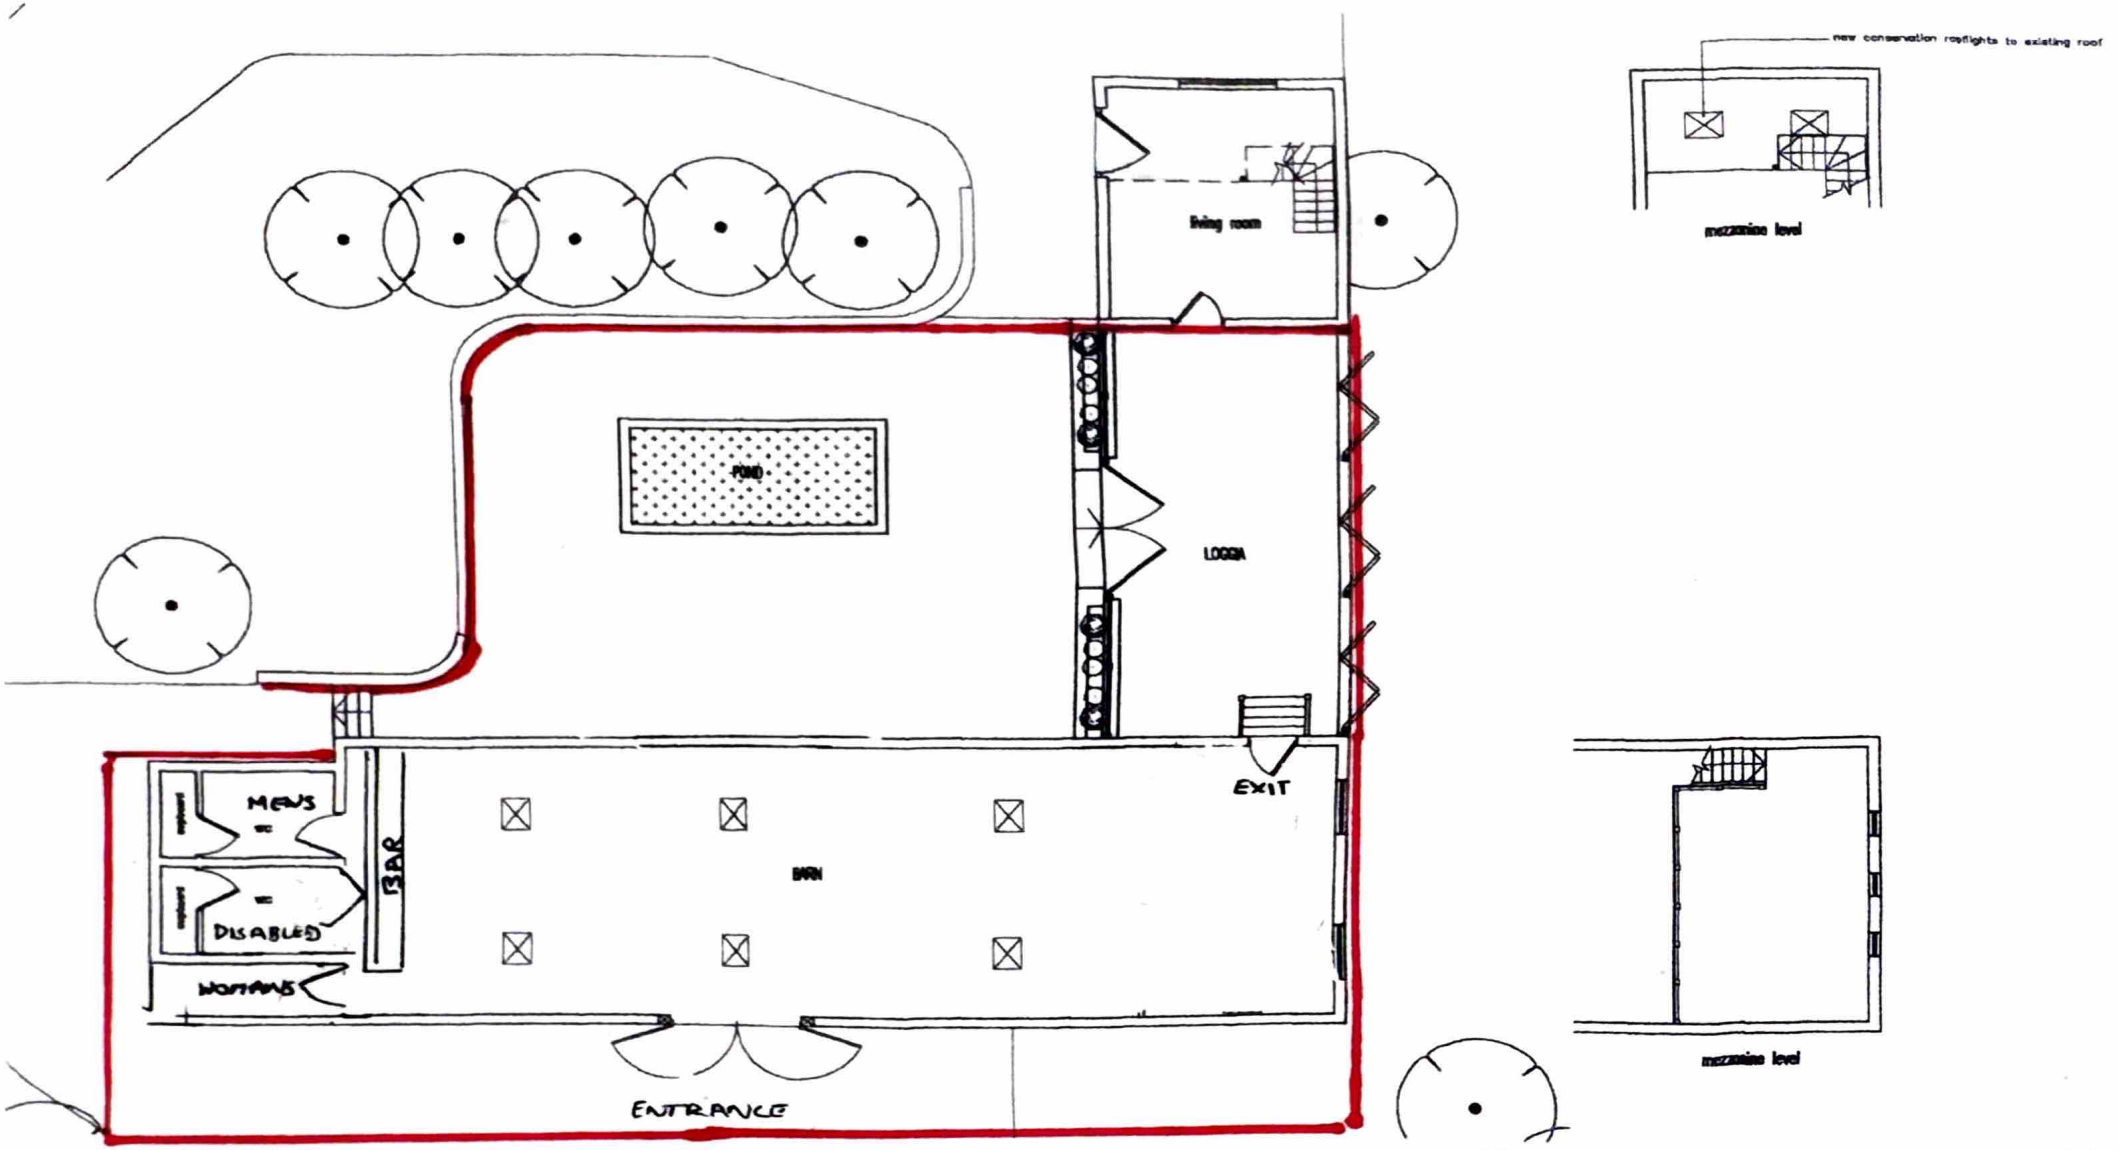


BRIGGS + SANGER
CONSULTING STRUCTURAL ENGINEERS
BRACKEN HOUSE, RANNOCH ROAD, CROWBOROUGH, EAST SUSSEX, TN6 1RS
TEL: 01892 663188 FAX: 0870 836 1189 Email: mail@briggs-sanger.co.uk

Job.
HOOPWICK FARM
ELLENS GREEN

Item.
PROPOSED GF PLAN
BARN/LOGGIA/STORE

Drawing No.
876.911

Date: June 2010

Scale: 1:100 @ A3

Revision