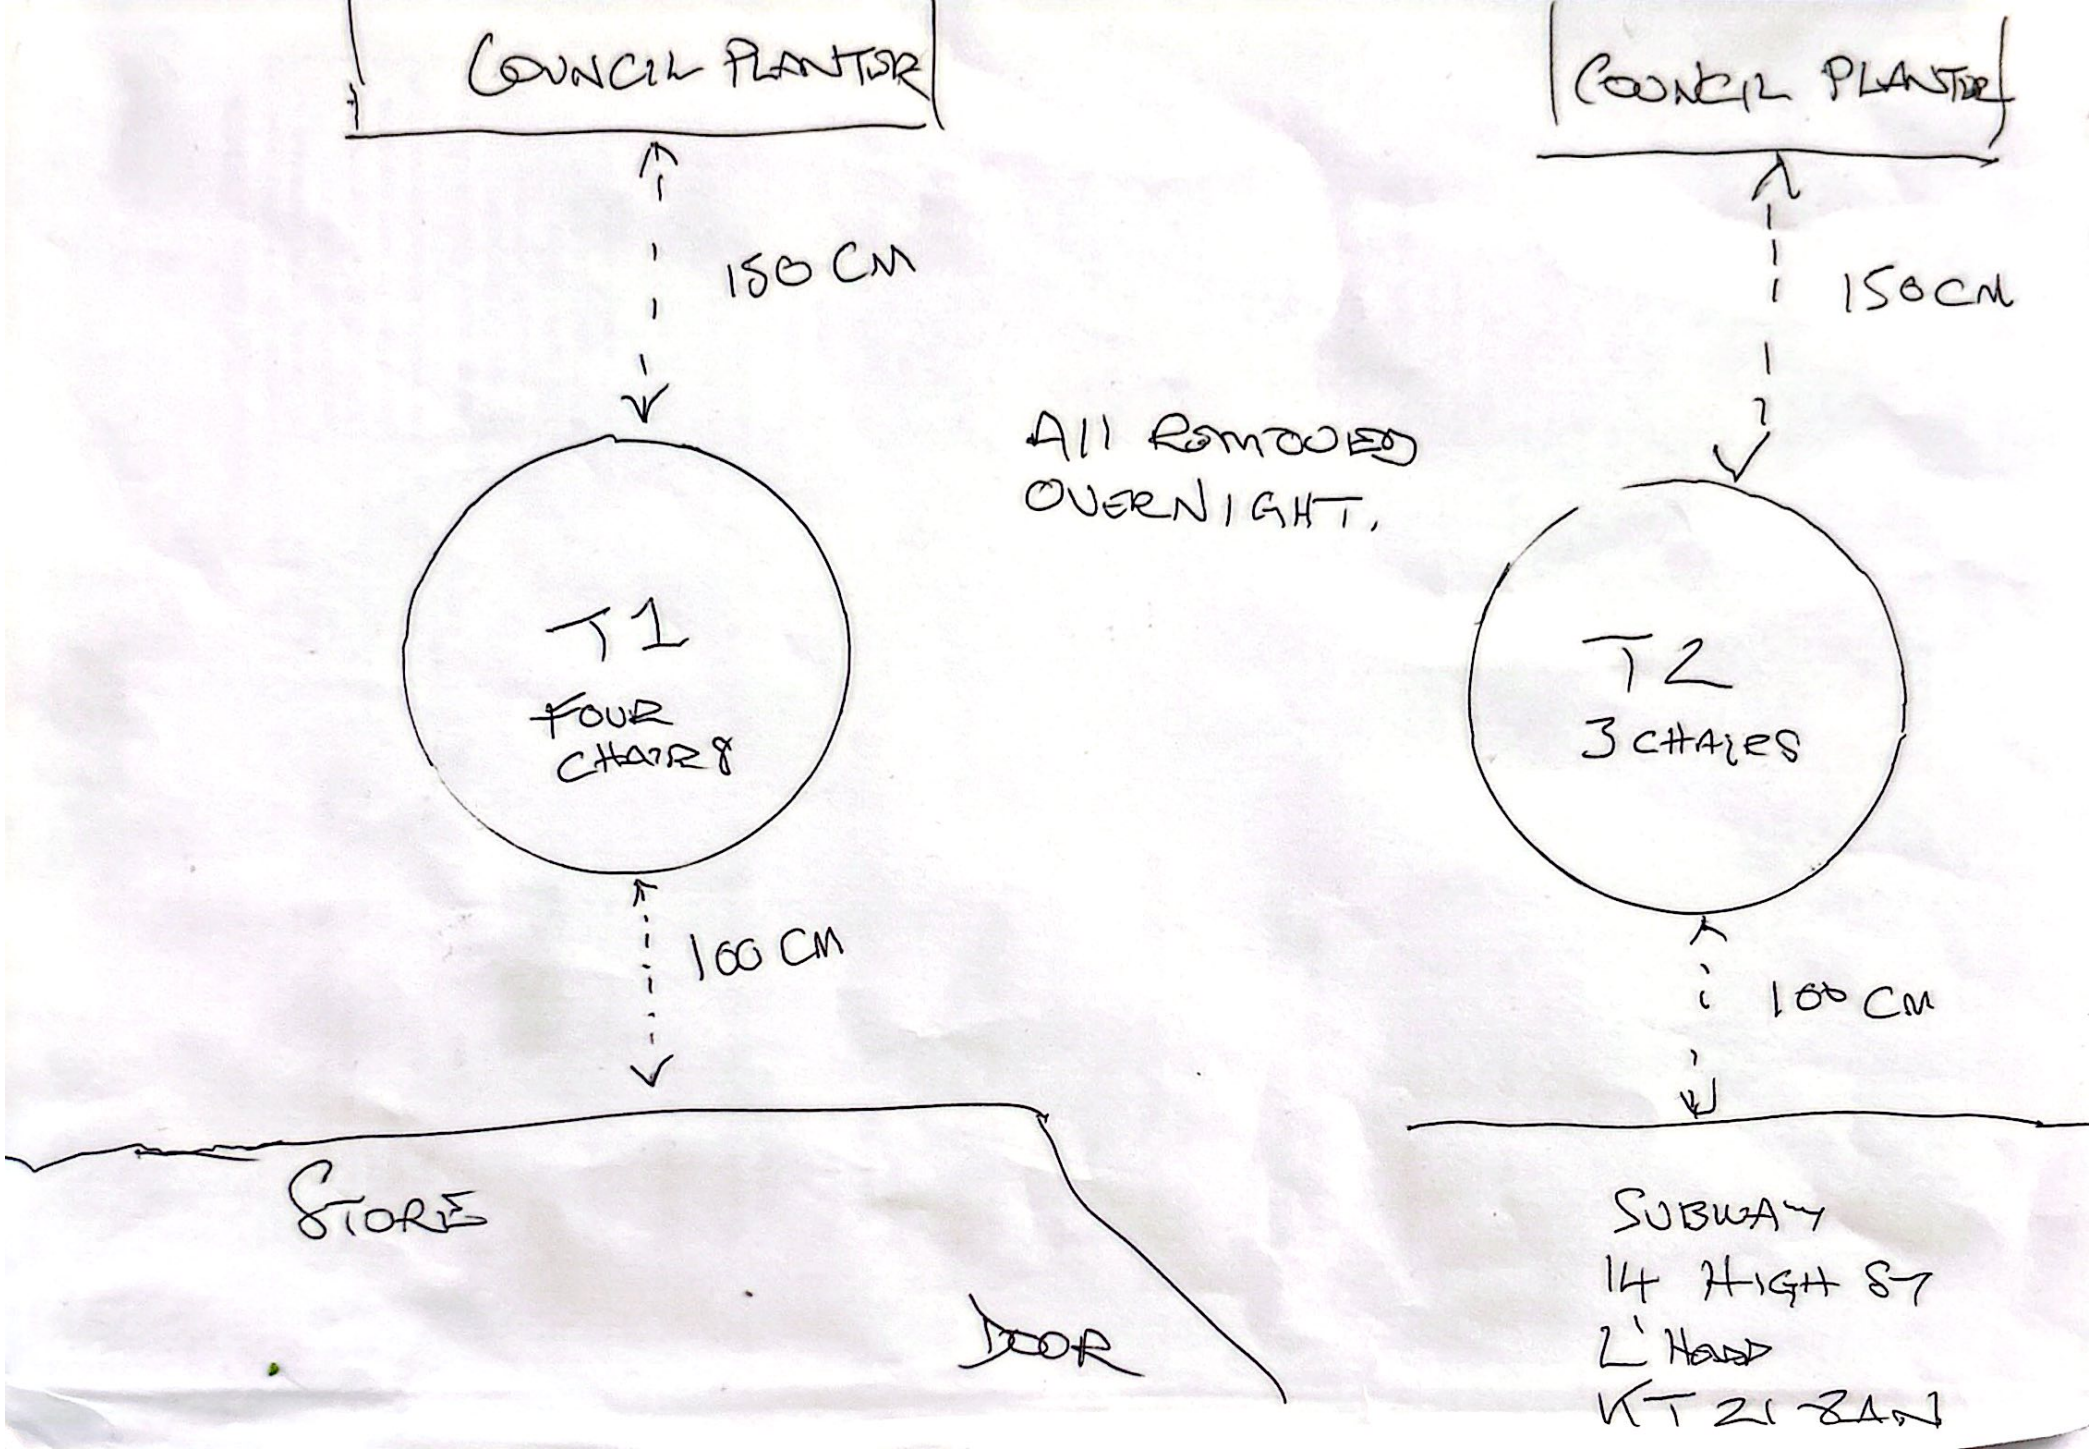

COUNCIL PLANTER
150 CM
T1
FOUR CHAIRS
100 CM
STORE
DOOR
ALL REMOVED OVERNIGHT.
COUNCIL PLANTER
150 CM
T2
3 CHAIRS
100 CM
SUBWAY
14 HIGH ST
2' HOOD
KT 21 8AN