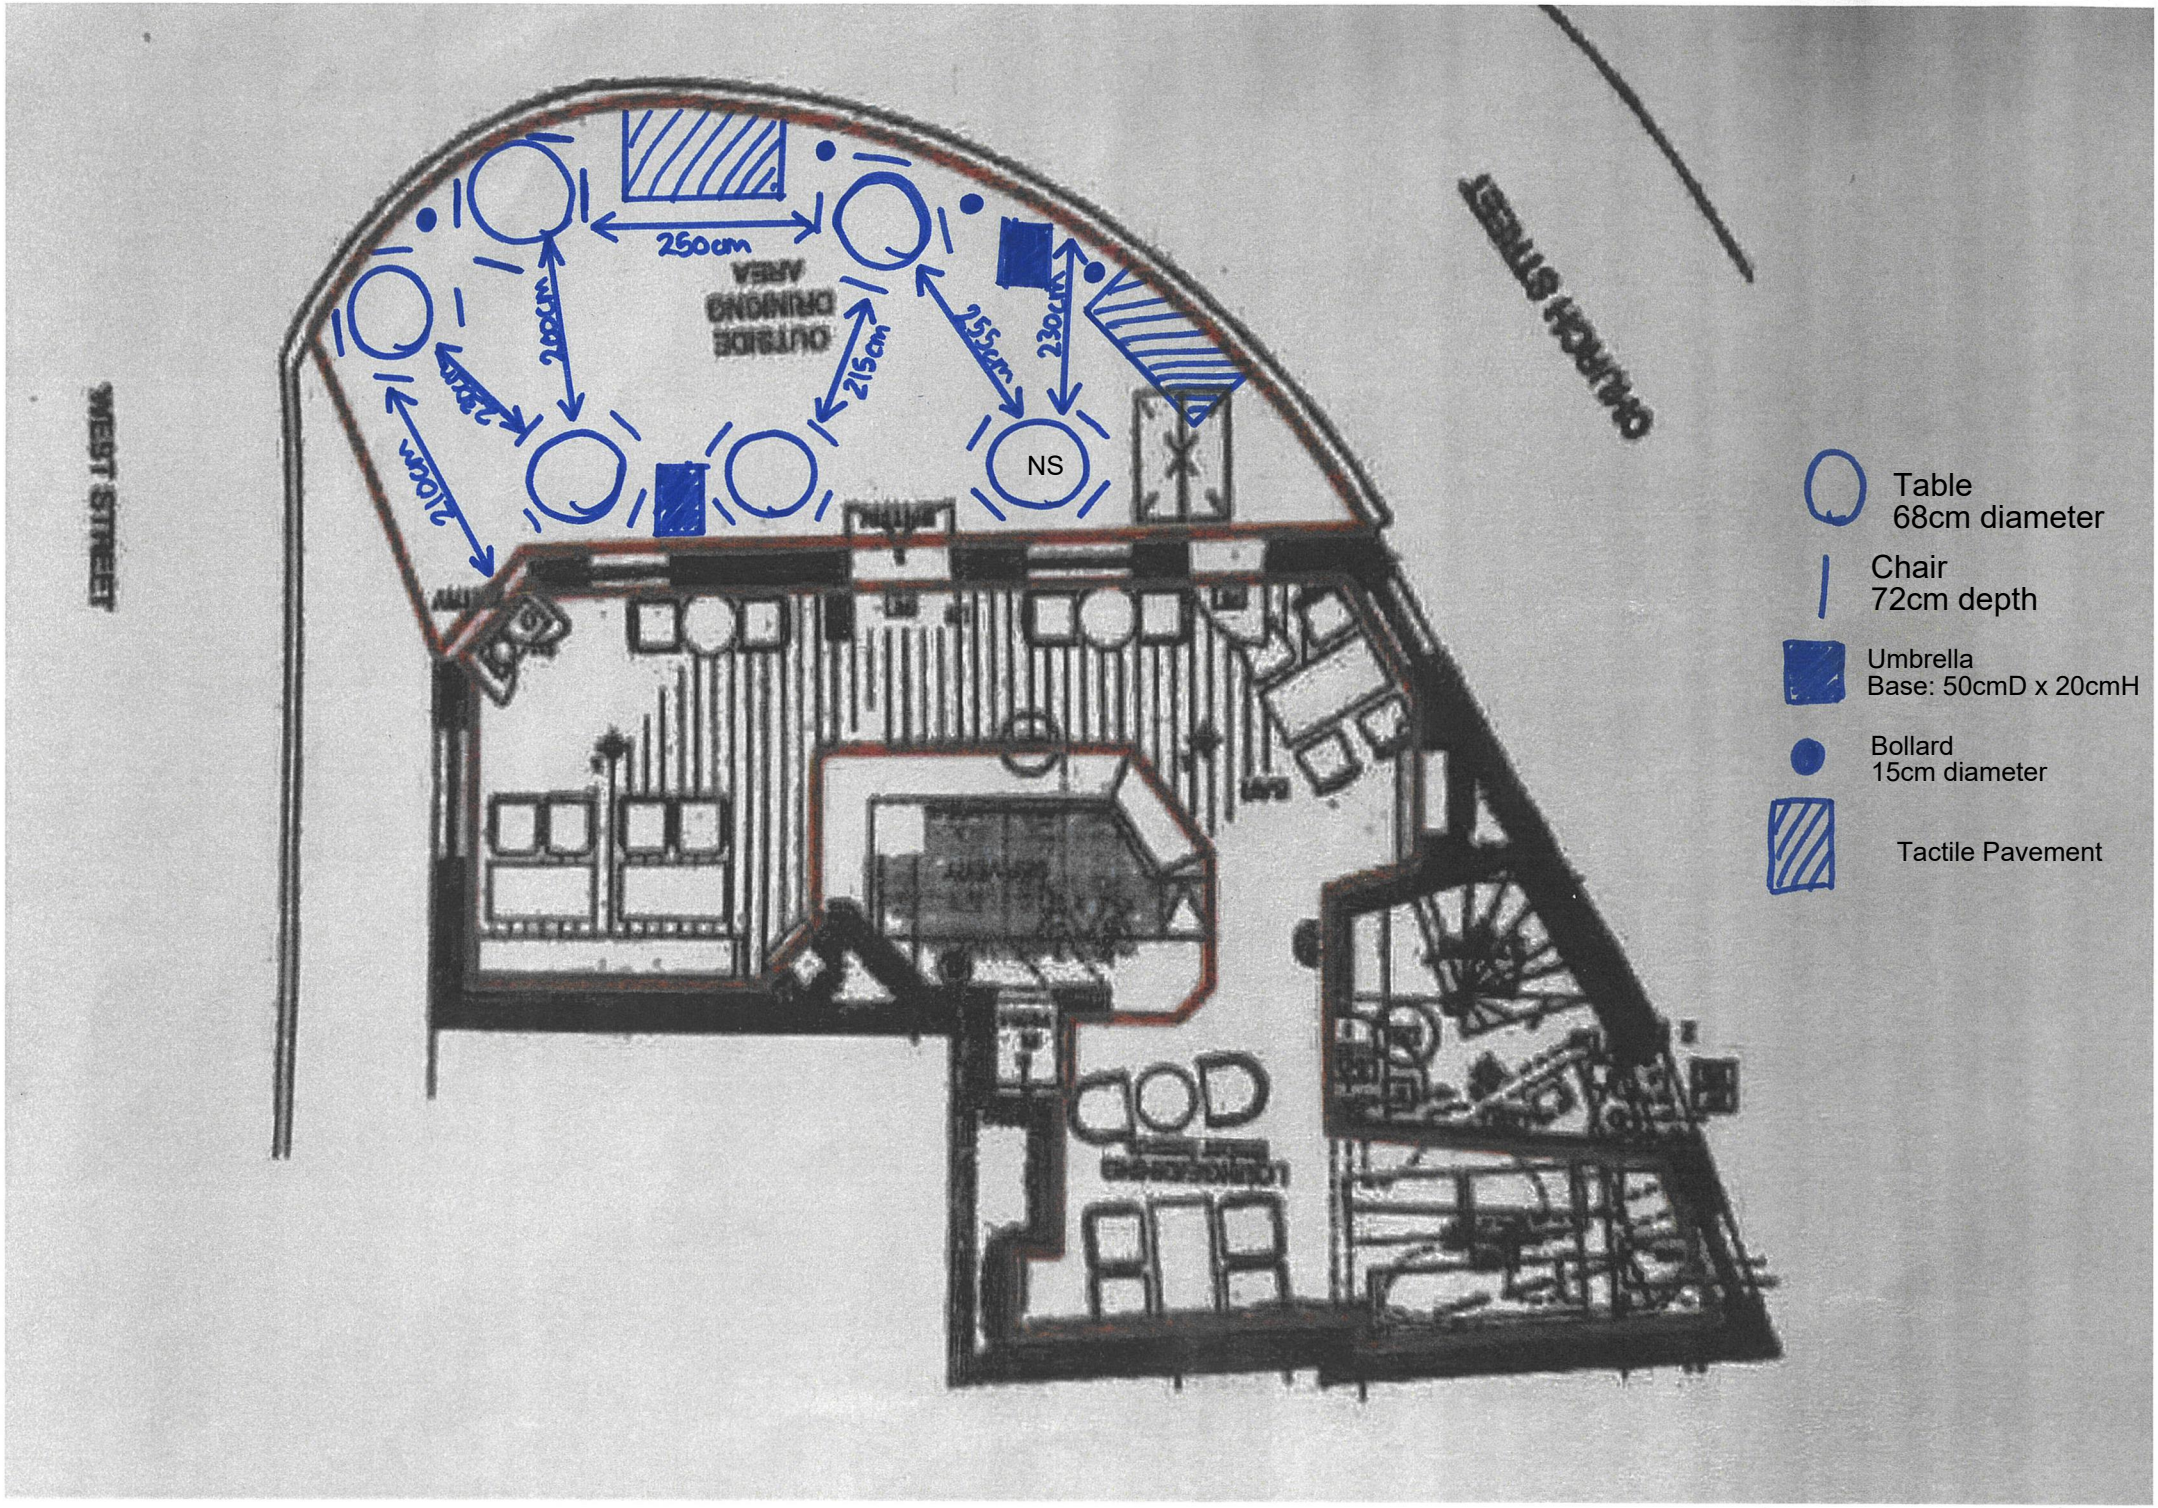

WEST STREET
CHURCH STREET
OUTSIDE DRINKING AREA
250cm
240cm
210cm
215cm
255cm
230cm
NS
Table
68cm diameter
Chair
72cm depth
Umbrella
Base: 50cmD x 20cmH
Bollard
15cm diameter
Tactile Pavement